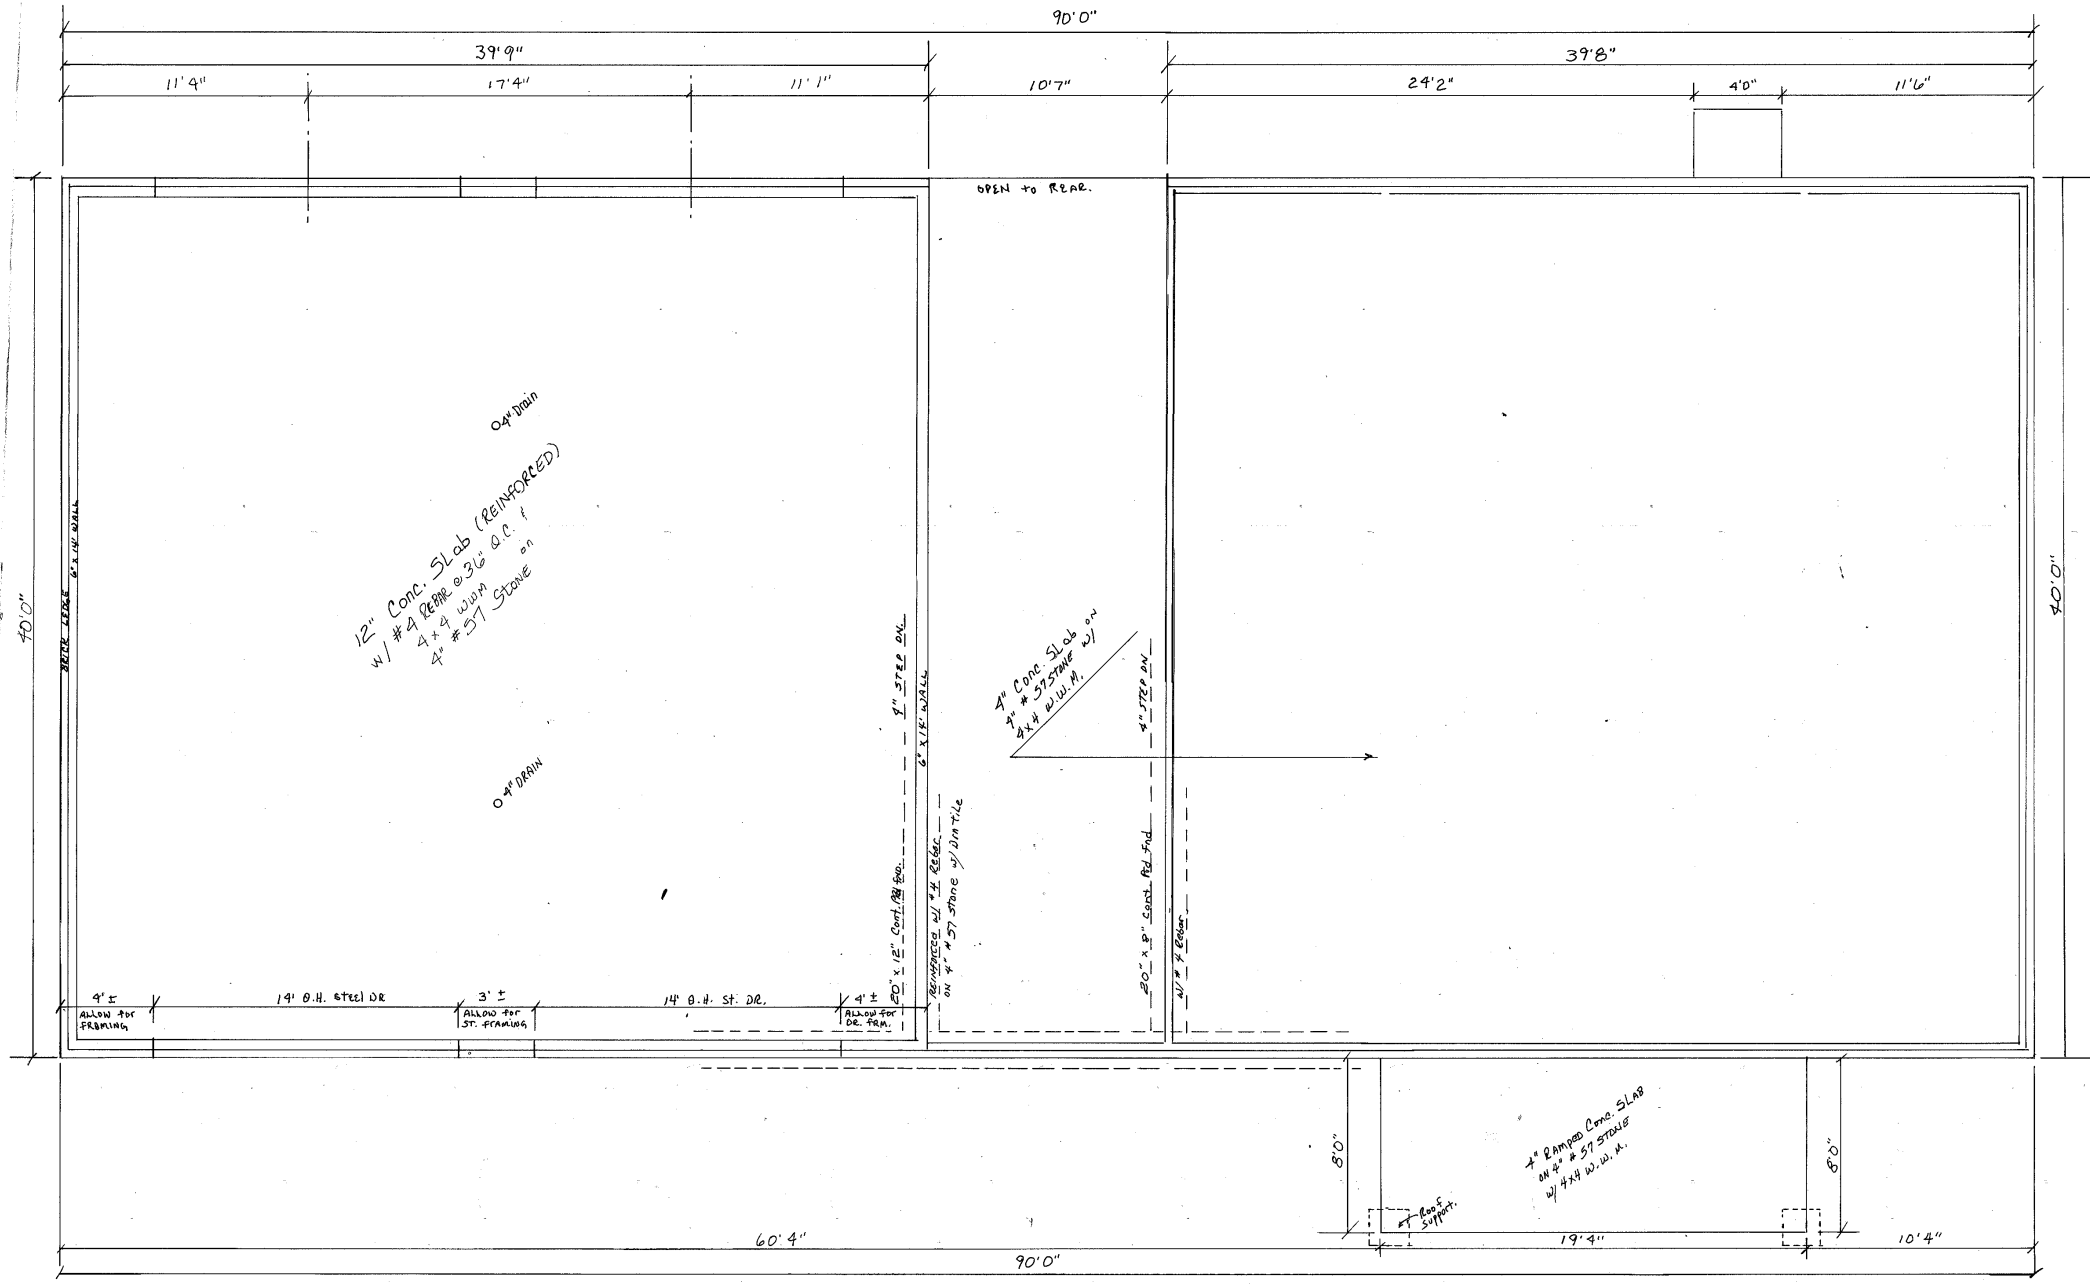

FOUNDATION for HEARD COUNTY FIRE STATION

scale 1/4" = 1' 0"